48X54 FRONT ONLY LULA

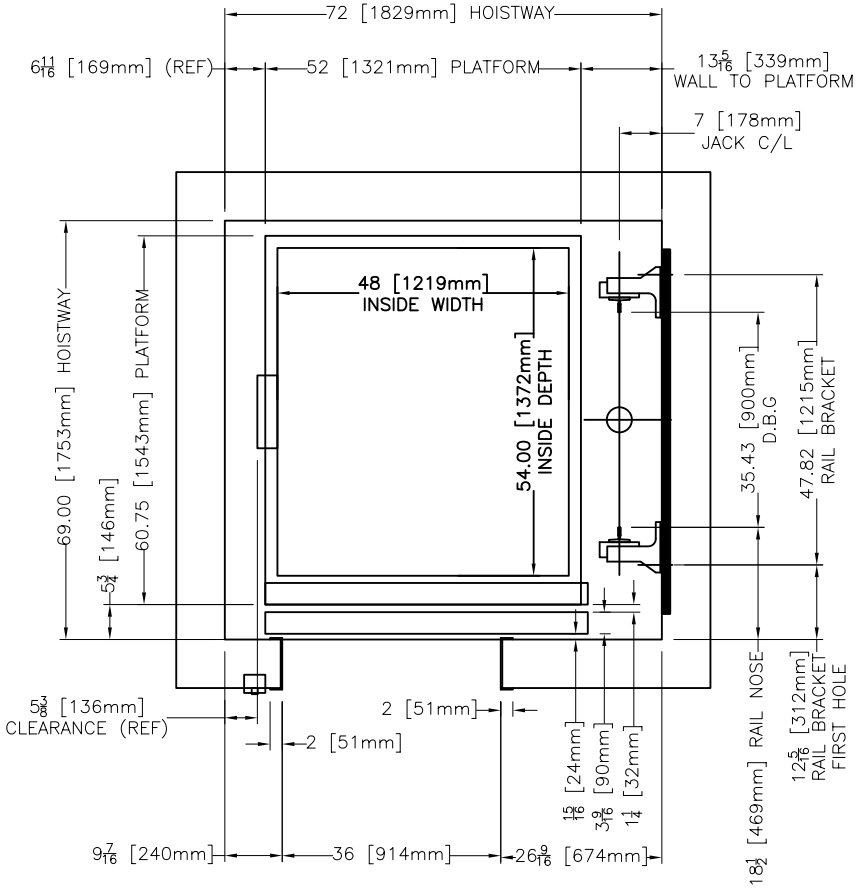

LEFT HAND

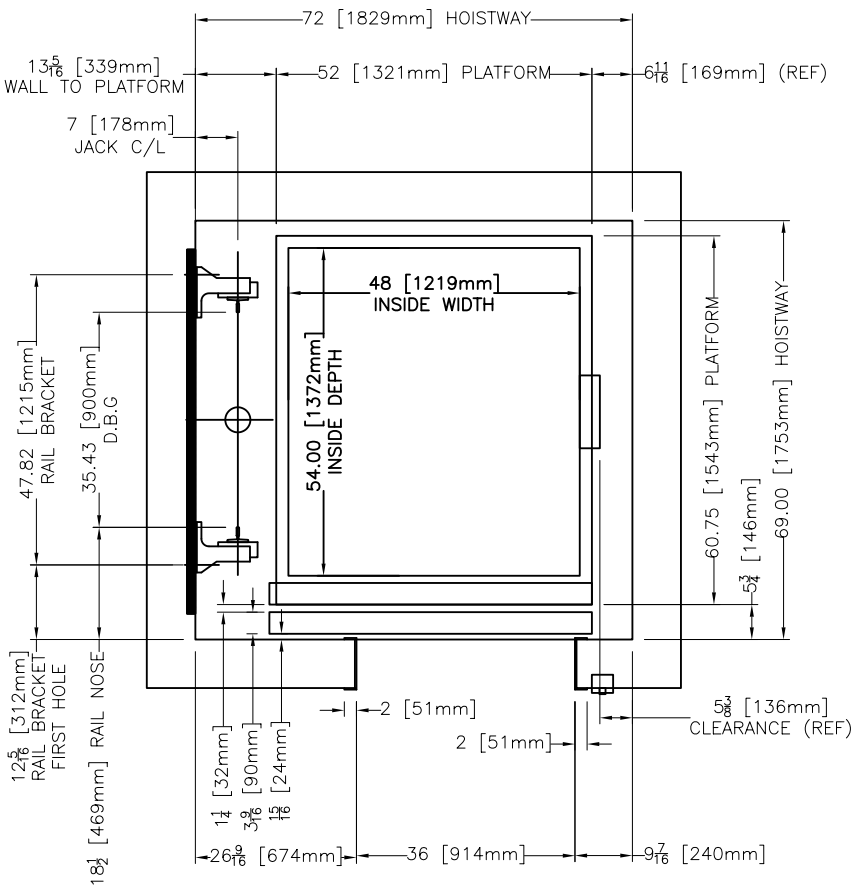

RIGHT HAND

PROJECT NAME:	XXXXX	DRAWN BY: XX
PROJECT NUMBER	XXXXX	CHECKED BY: XX
LOCATION	XXXXX	DATE: XXXXX
ELEVATOR COMPANY	XXXXX	
GENERAL CONTRACTOR	XXXXX	SCALE: NTS REV: X
ARCHITECT	XXXXX	SHEET: S1–P1/1
DRAWING: 48X54 FRONT LULA		